


FIRE CONTROL AND LIFESAVING EQUIPMENT PLAN
(PLANO DE EQUIPAMENTOS DE SALVATAGEM E COMBATE A INCÊNDIO)

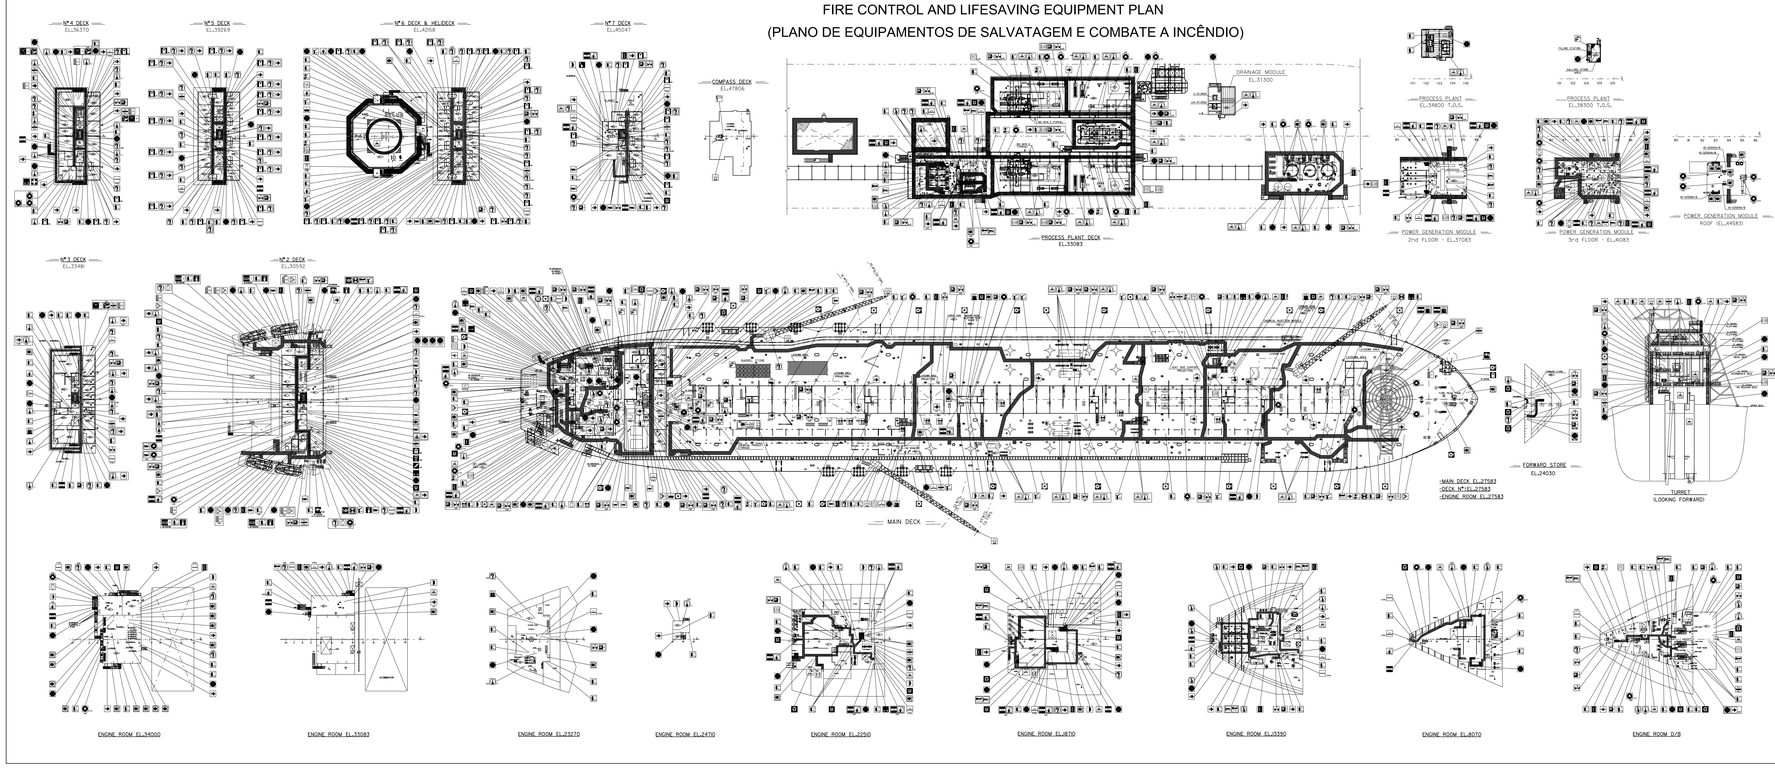

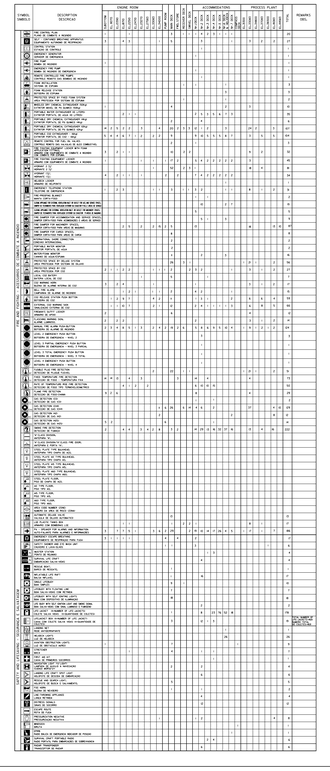

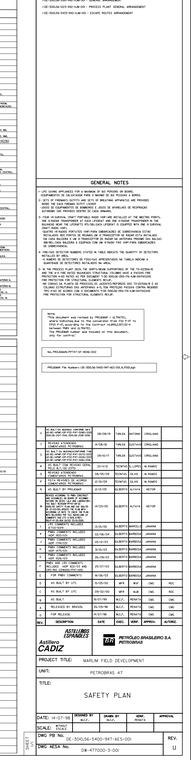



REFERENCE DOCUMENTS

- 130-5926.00-5900-940-SJM-001 - GENERAL ARRANGEMENT
- 130-5926.00-5225-940-SJM-001 - PROCESS PLANT GENERAL ARRANGEMENT
- 130-5926.00-5100-940-SJM-001 - STRUCTURE GENERAL ARRANGEMENT

GENERAL NOTES











SYMBOL SIMBOLO	DESCRIPTION DESCRIÇÃO	ENGINE ROOM														ACCOMODATION														PROCESS PLANT														REMARKS OBS.
